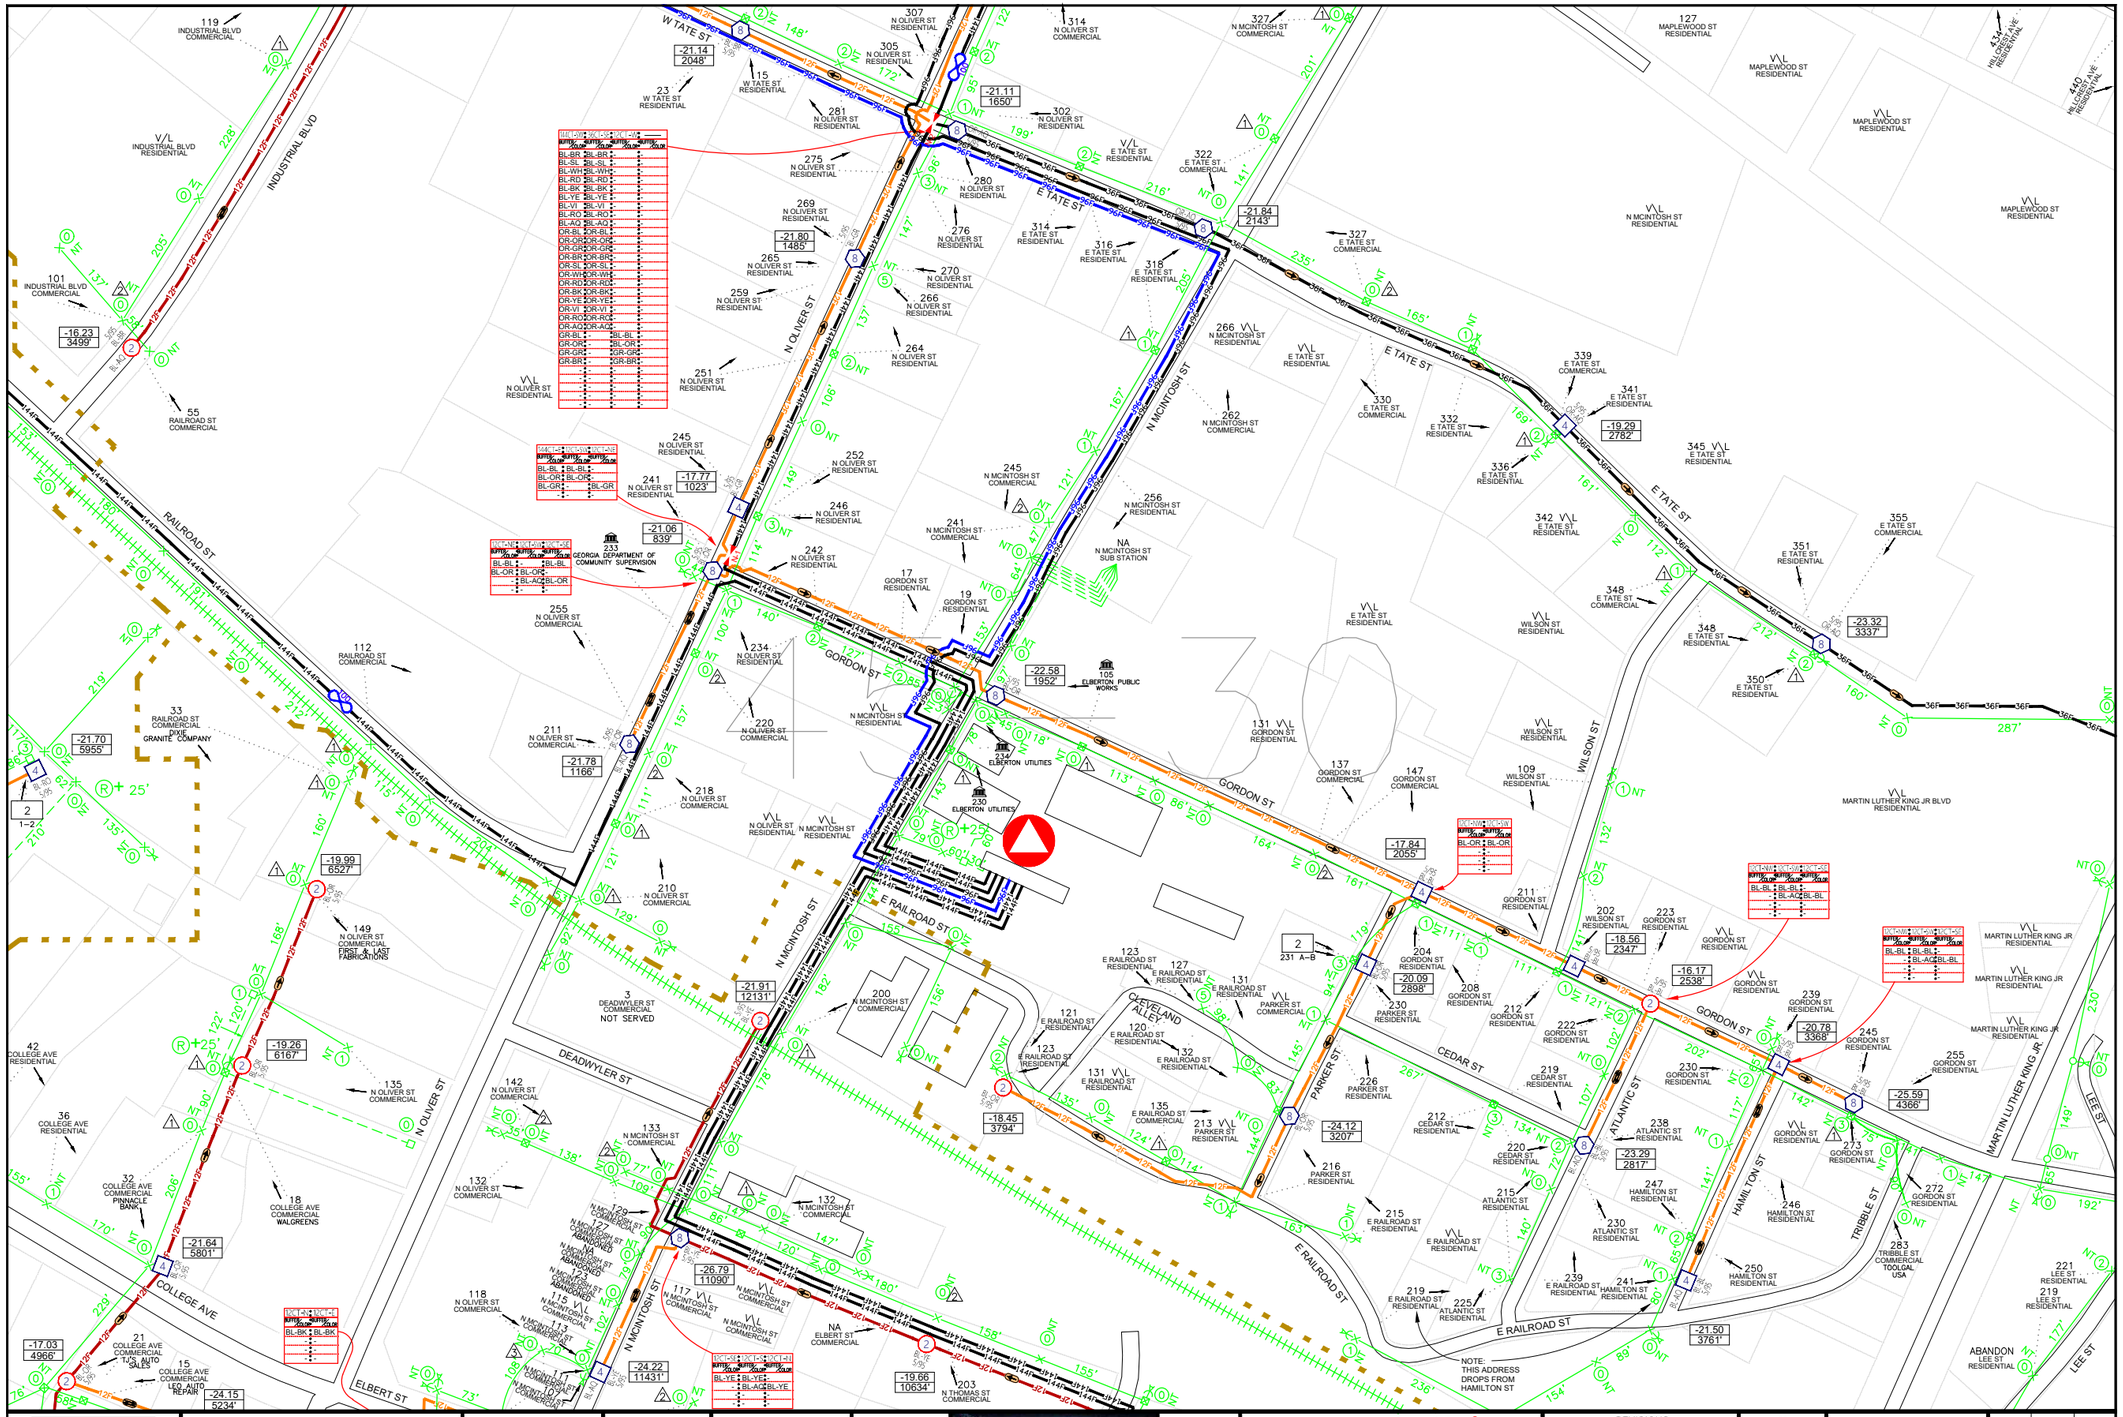

CABLE LEGEND	SPLITTERS	HEADEND	SPLICING DIAGRAM
12ct FIBER OPTIC	BUFFER COLOR=FIBER COLOR SPLIT PERCENTAGE		
96ct FIBER OPTIC	BUFFER COLOR=FIBER COLOR SPLIT PERCENTAGE		
144ct FIBER OPTIC	BUFFER COLOR=FIBER COLOR SPLIT PERCENTAGE		
NODE BOUNDARY		STORAGE	

TOTAL HOMES	JOINT
AERIAL MULTI-UNITS	PHONE
U.G. MULTI-UNITS	POWER
COMMERCIAL UNITS	CATV
STRAND FOOTAGE	OTHER POLES
TRENCH FOOTAGE	TOTAL POLES
NEW STRAND FOOTAGE	PEDESTAL
NEW TRENCH FOOTAGE	VAULT
TOTAL FOOTAGE	RISER
	ANCHOR ATTACHMENTS
	ANCHOR INSTALLATIONS

REVISIONS

CHANGES	DATE	BY

MAP SCALE 0 50 100

CITY: CITY
COUNTY: CNTY
STATE: ST
SYSTEM: SYS
MAP NUMBER: MAPNO

NWMAP	NMAP	NEMAP
WMAP	MAP	EMAP
SWMAP	SMAP	SEMAP